


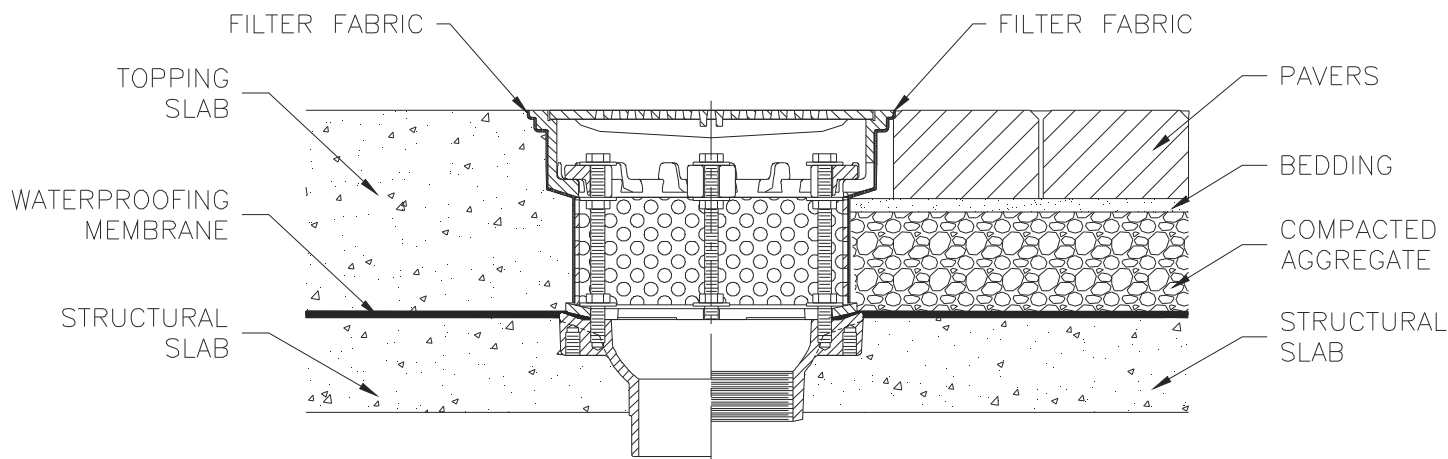

Z158-85

TYPICAL INSTALLATION FOR SQUARE TOP PROM-DECK DRAIN

Dimensional Data (inches and [mm]) are Subject to Manufacturing Tolerances and Change Without Notice



Z158-85

SQUARE TOP PROM-DECK DRAIN WITH PERFORATED EXTENSION

The Z158-85 square top Prom-Deck drain with perforated extension is typically installed when the membrane is located greater than 2-1/4 [57] below the finished surface. The drain body typically sits flush with the top of the deck or structural slab. The membrane is then applied over the deck, and run into the drain body, being held in place by the secondary clamp collar. The perforated extension sits on top of the secondary clamp collar, with the frame and grate on top. The entire assembly is held together with the securing studs and hardware. The perforated extension and frame should be wrapped in a filter fabric prior to pouring concrete or filling with aggregate/dirt to the finished surface. The filter fabric allows water into the drain but prevents concrete/aggregate/dirt from entering the drain.

⚠ **WARNING:** Cancer and Reproductive Harm - www.P65Warnings.ca.gov
⚠ **ADVERTENCIA:** Cáncer y daño reproductivo - www.P65Warnings.ca.gov
⚠ **AVERTISSEMENT:** Cancer et effets néfastes sur la reproduction - www.P65Warnings.ca.gov

* Regularly furnished unless otherwise specified.

Zurn Industries, LLC | Specification Drainage Operation
1801 Pittsburgh Avenue, Erie, PA U.S.A. 16502 · Ph. 855-663-9876, Fax 814-454-7929
In Canada | **Zurn Industries Limited**
3544 Nashua Drive, Mississauga, Ontario L4V 1L2 · Ph. 905-405-8272, Fax 905-405-1292
www.zurn.com

Rev. A
Date: 6/1/2018
C.N. No. 140093
Form# RD107